
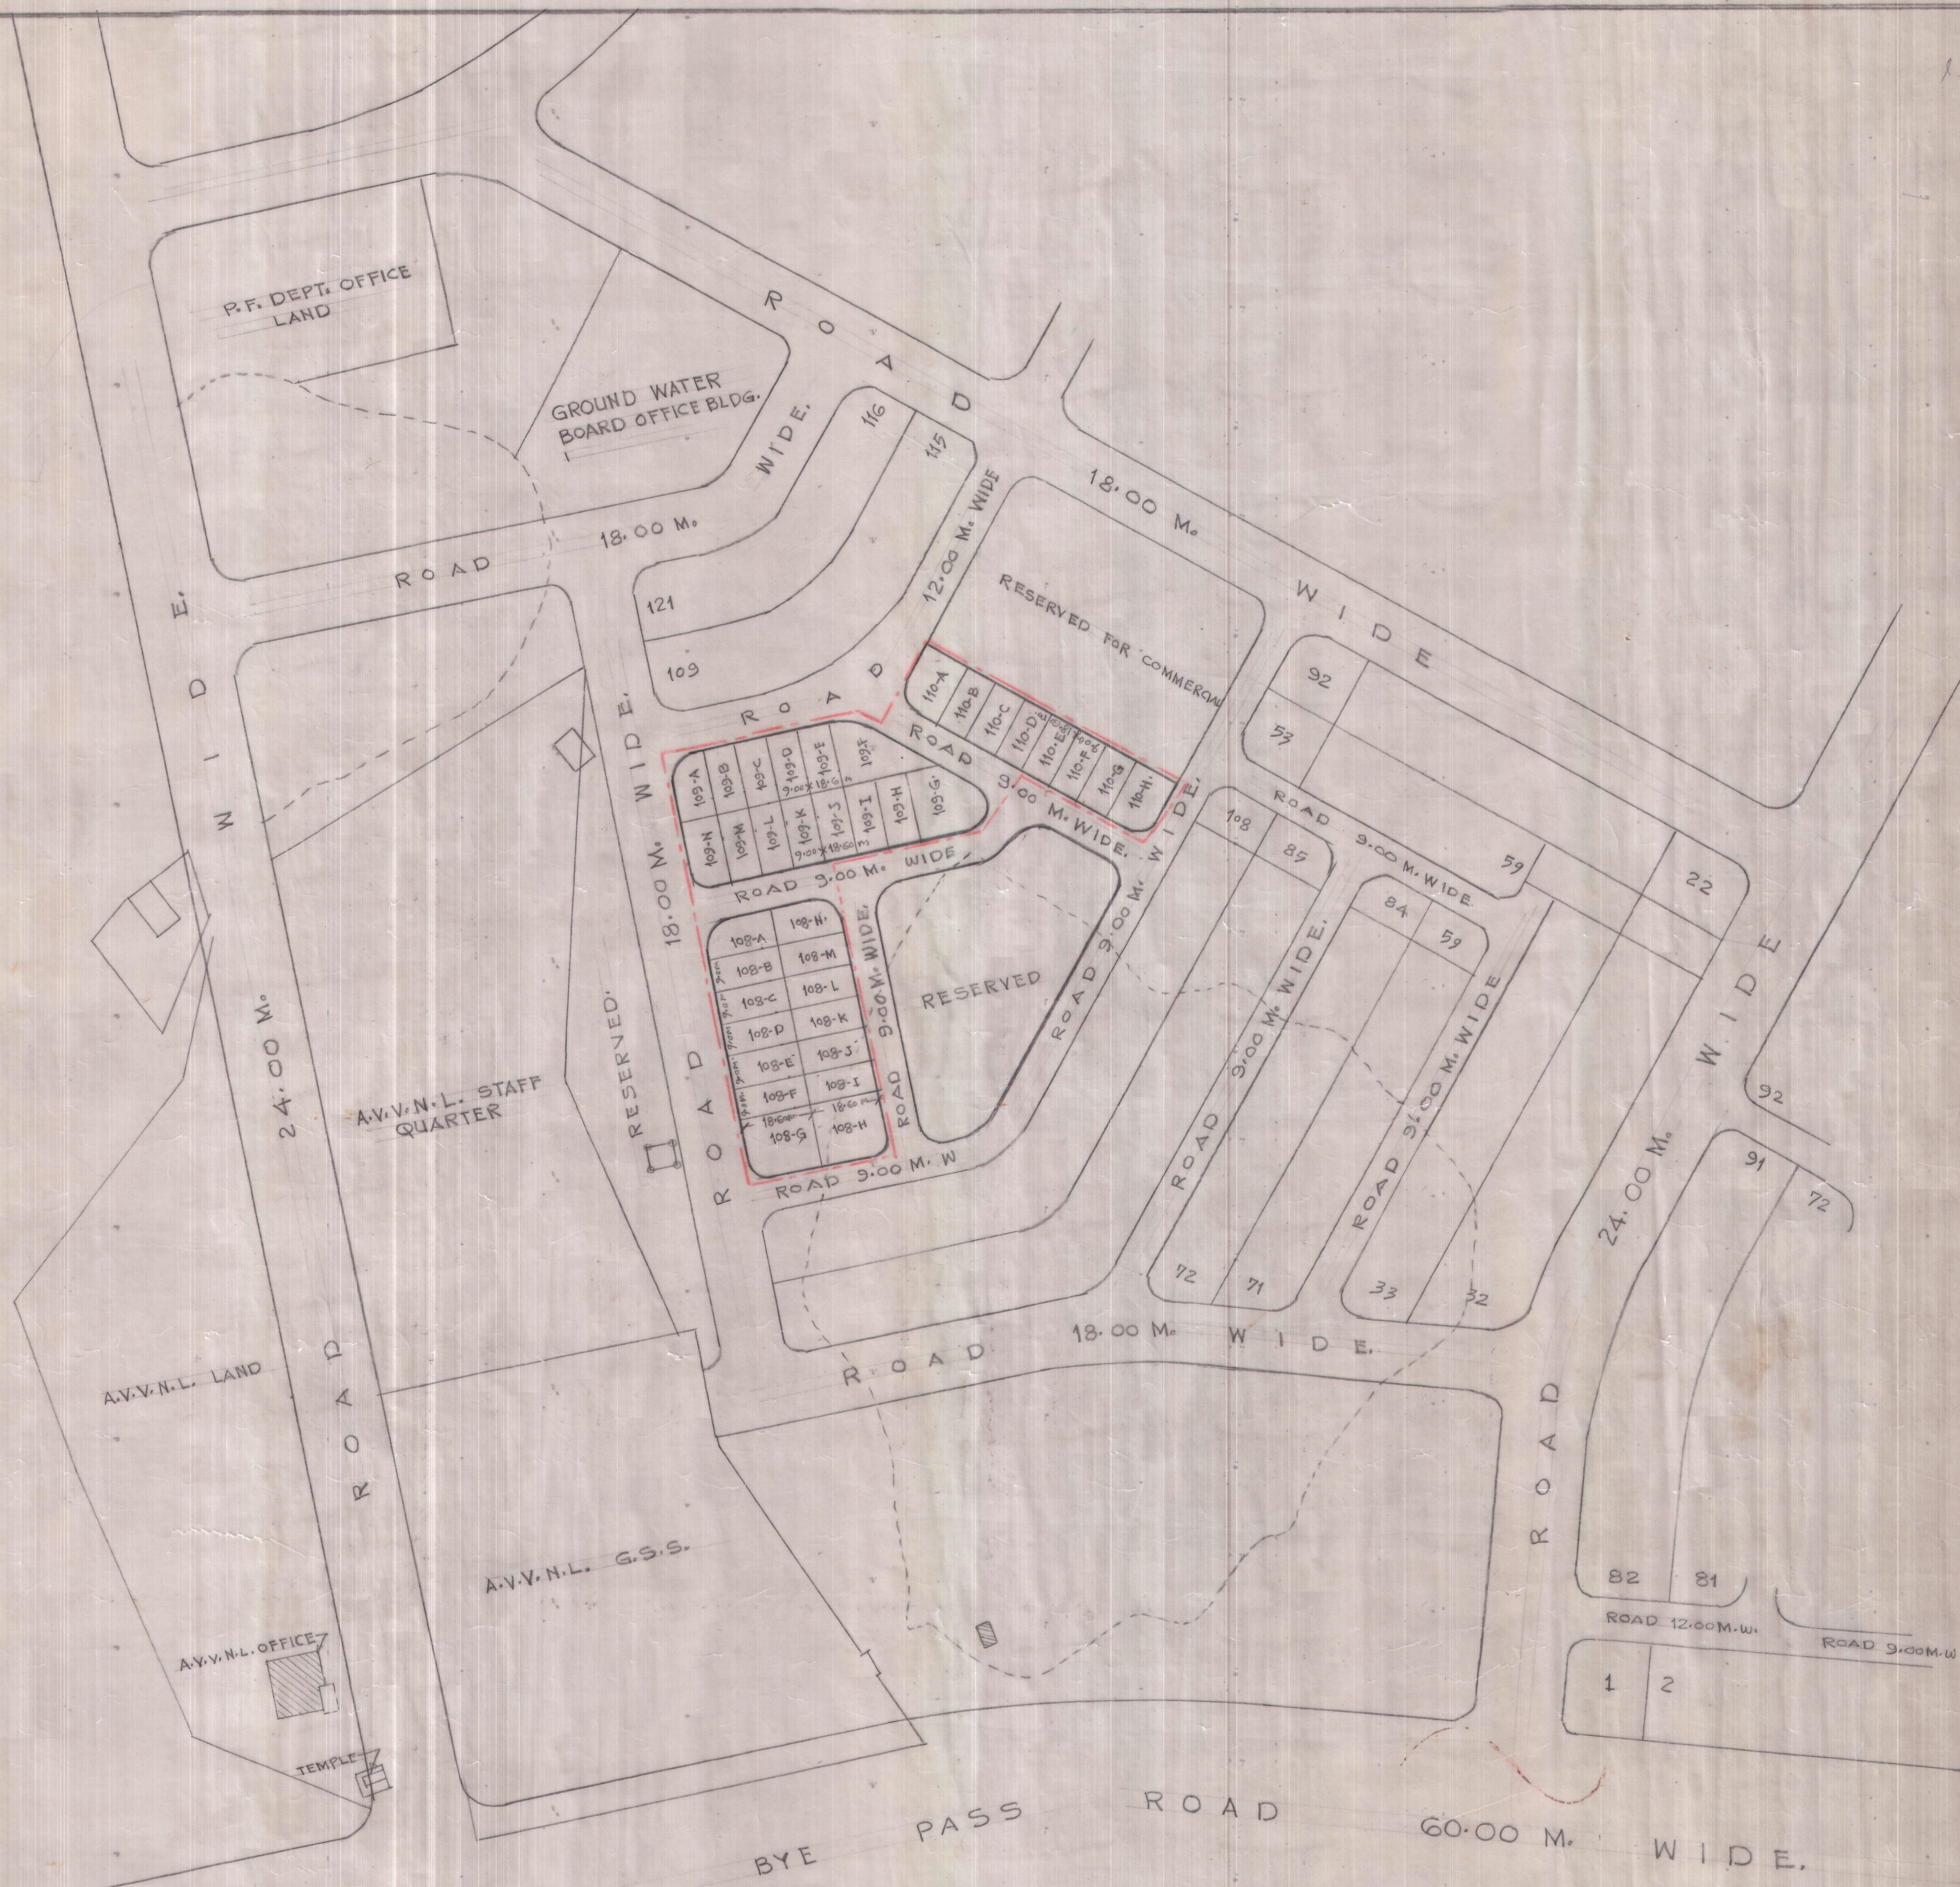


UDAIPUR

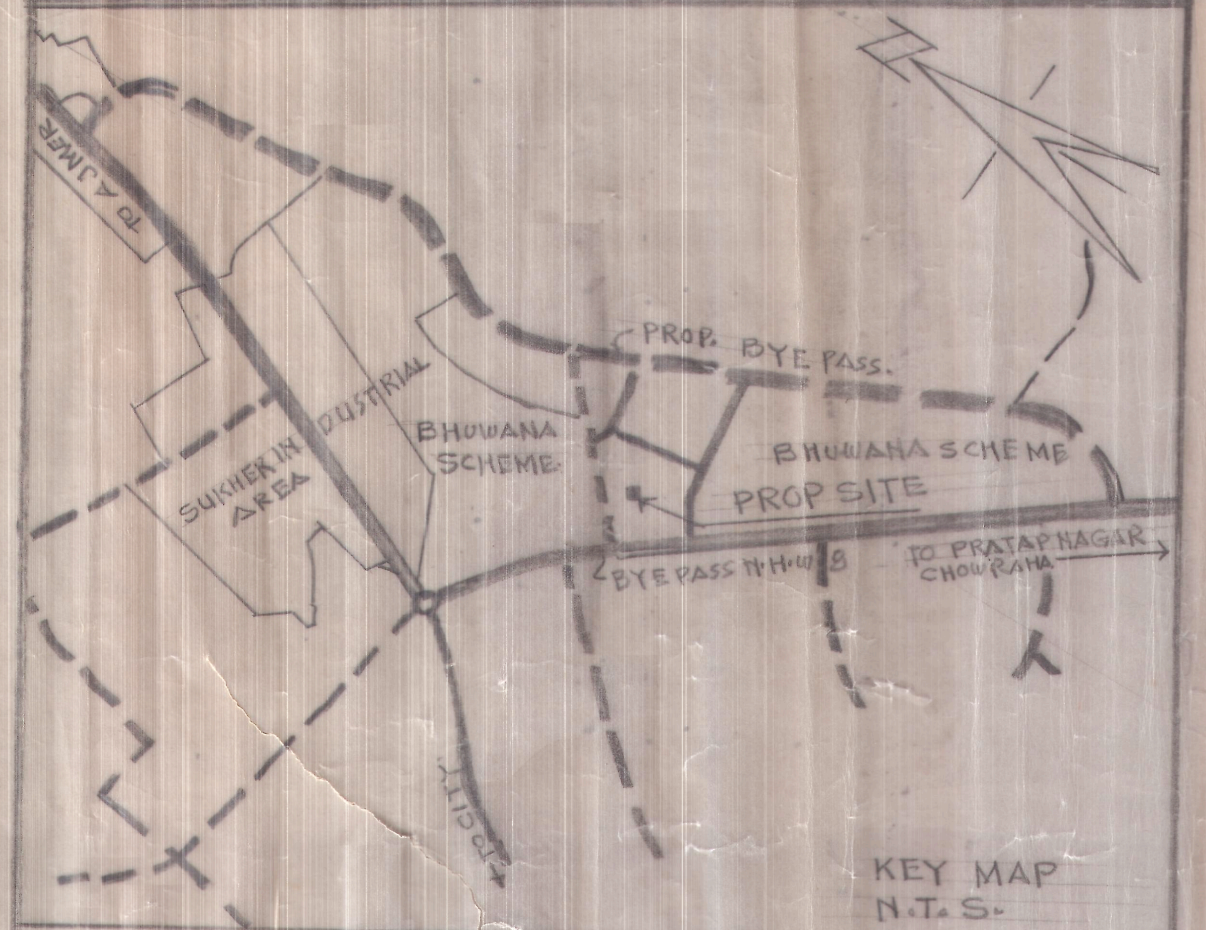

SCHEDULE OF PLOTS

S.N.	PLOT SIZE	PLOT AREA	Nº OF PLOTS	REMARKS
1.	9.00x18.00 M.	167.40 SQ.M.	26	
2.	AS PER SITE	AS PER SITE	10	CORNER PLOTS
3.	TOTAL		36	

NOTES:
(1) THIS PLAN IS PREPARED ON THE BASIS OF U.I.T. DRG. NO. 7 DATED 12.6.2003.
(2) AREA OF PROPOSED PLOTS MAY VARY AFTER DEMARCATION.

REF:-
PROPOSED SCHEME BOUNDARY

REVISED PROPOSED PART LAYOUT
PLAN OF BHUVAN EXTENSION (CHITRA-
KOOT NAGAR) SCHEME, UDAIPUR

SCALE 1:1000	ISSUED ON.
U.I.T. DRG. NO. 3	DATE
CHECKED BY J.E.H.	DATE

(R.C. KAVIA) DR. TOWN PLANNER U.I.T. UDAIPUR	(UJJAWAL KATHOR) SECRETARY U.I.T. UDAIPUR	(SHIV KISHOR SANADHYA) CHAIRMAN U.I.T. UDAIPUR
--	---	--

URBAN IMPROVEMENT TRUST

TO AJMER

TO AHMEDABAD