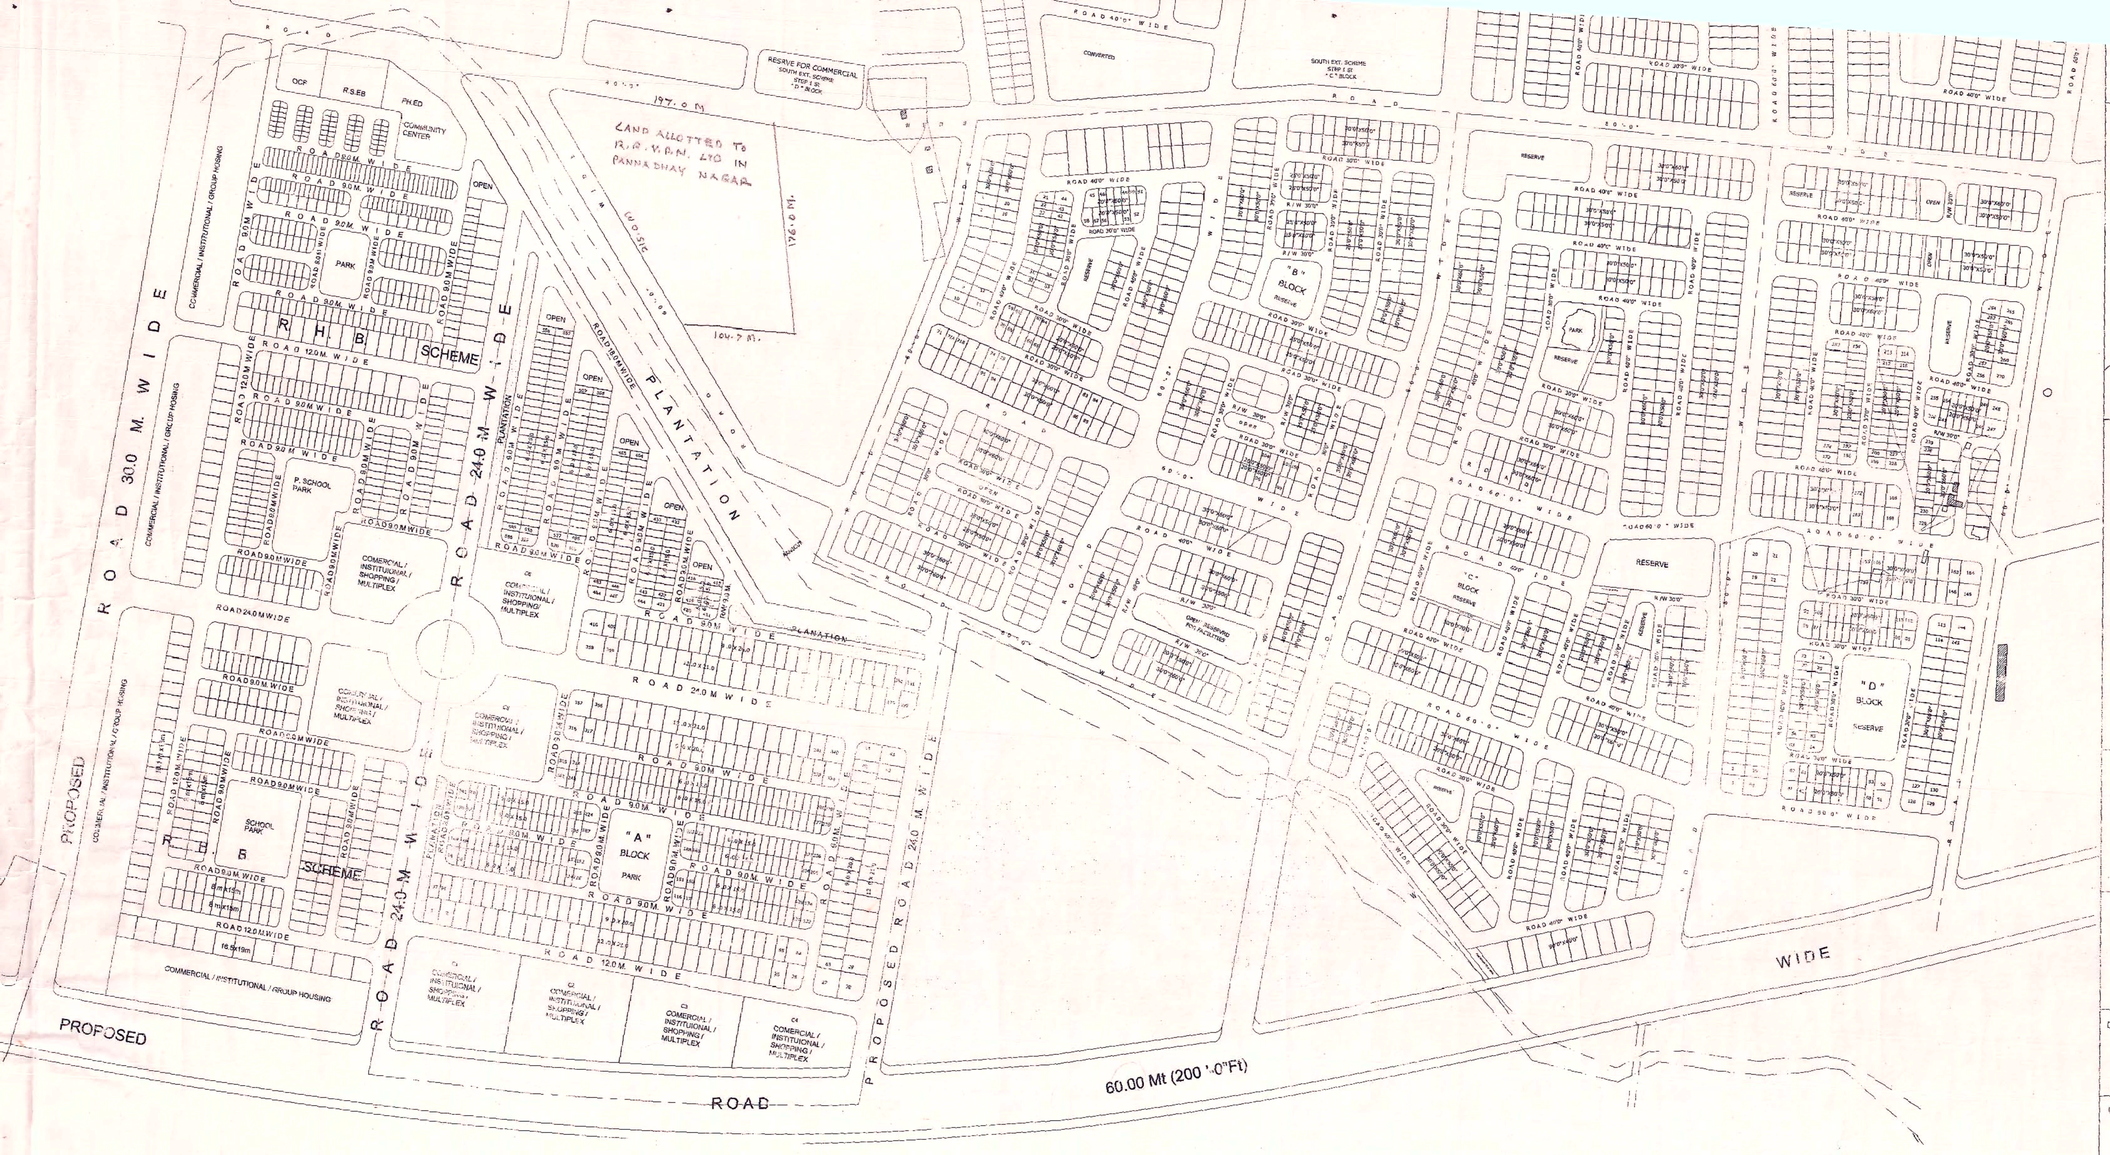

UDAIPUR

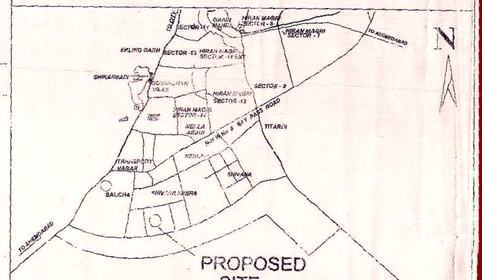

LOCATION MAP

REF:-

SCHEME BOUNDARY

NOTE :-

1. THIS PLAN IS PREPARED ON THE BASIS OF SURVEY USING ROVER STATION SUBMITTED BY MAHENDRA CONSTRUCTIONS, (JODHPUR)
2. THE U.I.T. SCHEME KHASRA BOUNDARY HAVE BEEN VERIFIED BY PATWARI &TEHSILDAR U.I.T.
3. SIZE /AREA OF THE CORNER & IRREGULAR SIZE PLOTS MAY VERY AFTER DEMARCATION

PROPOSED PART LAY OUT PLAN OF " PANNADHAY NAGAR " SECTOR No 17 OF SOUTH EXTENSION SCHEME

DEALT BY.	SCALE 1: 2000	ISSUED ON 12-01-2009
CHECKED BY. JEN/SURVEYOR	UIT DRG. NO. 1/12-01-2009	PATWARI / TDR.

(B.S. KANAWAT) 21/1/09
SENIOR TOWN PLANNER
UDAIPUR ZONE UDAIPUR

(MOHMAD FURKAN KHAN)
SECRETARY
U.I.T. UDAIPUR

(ADANG KUMAR)
DISTRICT COLLECTOR
& CHAIRMAN
U.I.T. UDAIPUR

URBAN IMPROVEMENT TRUST